


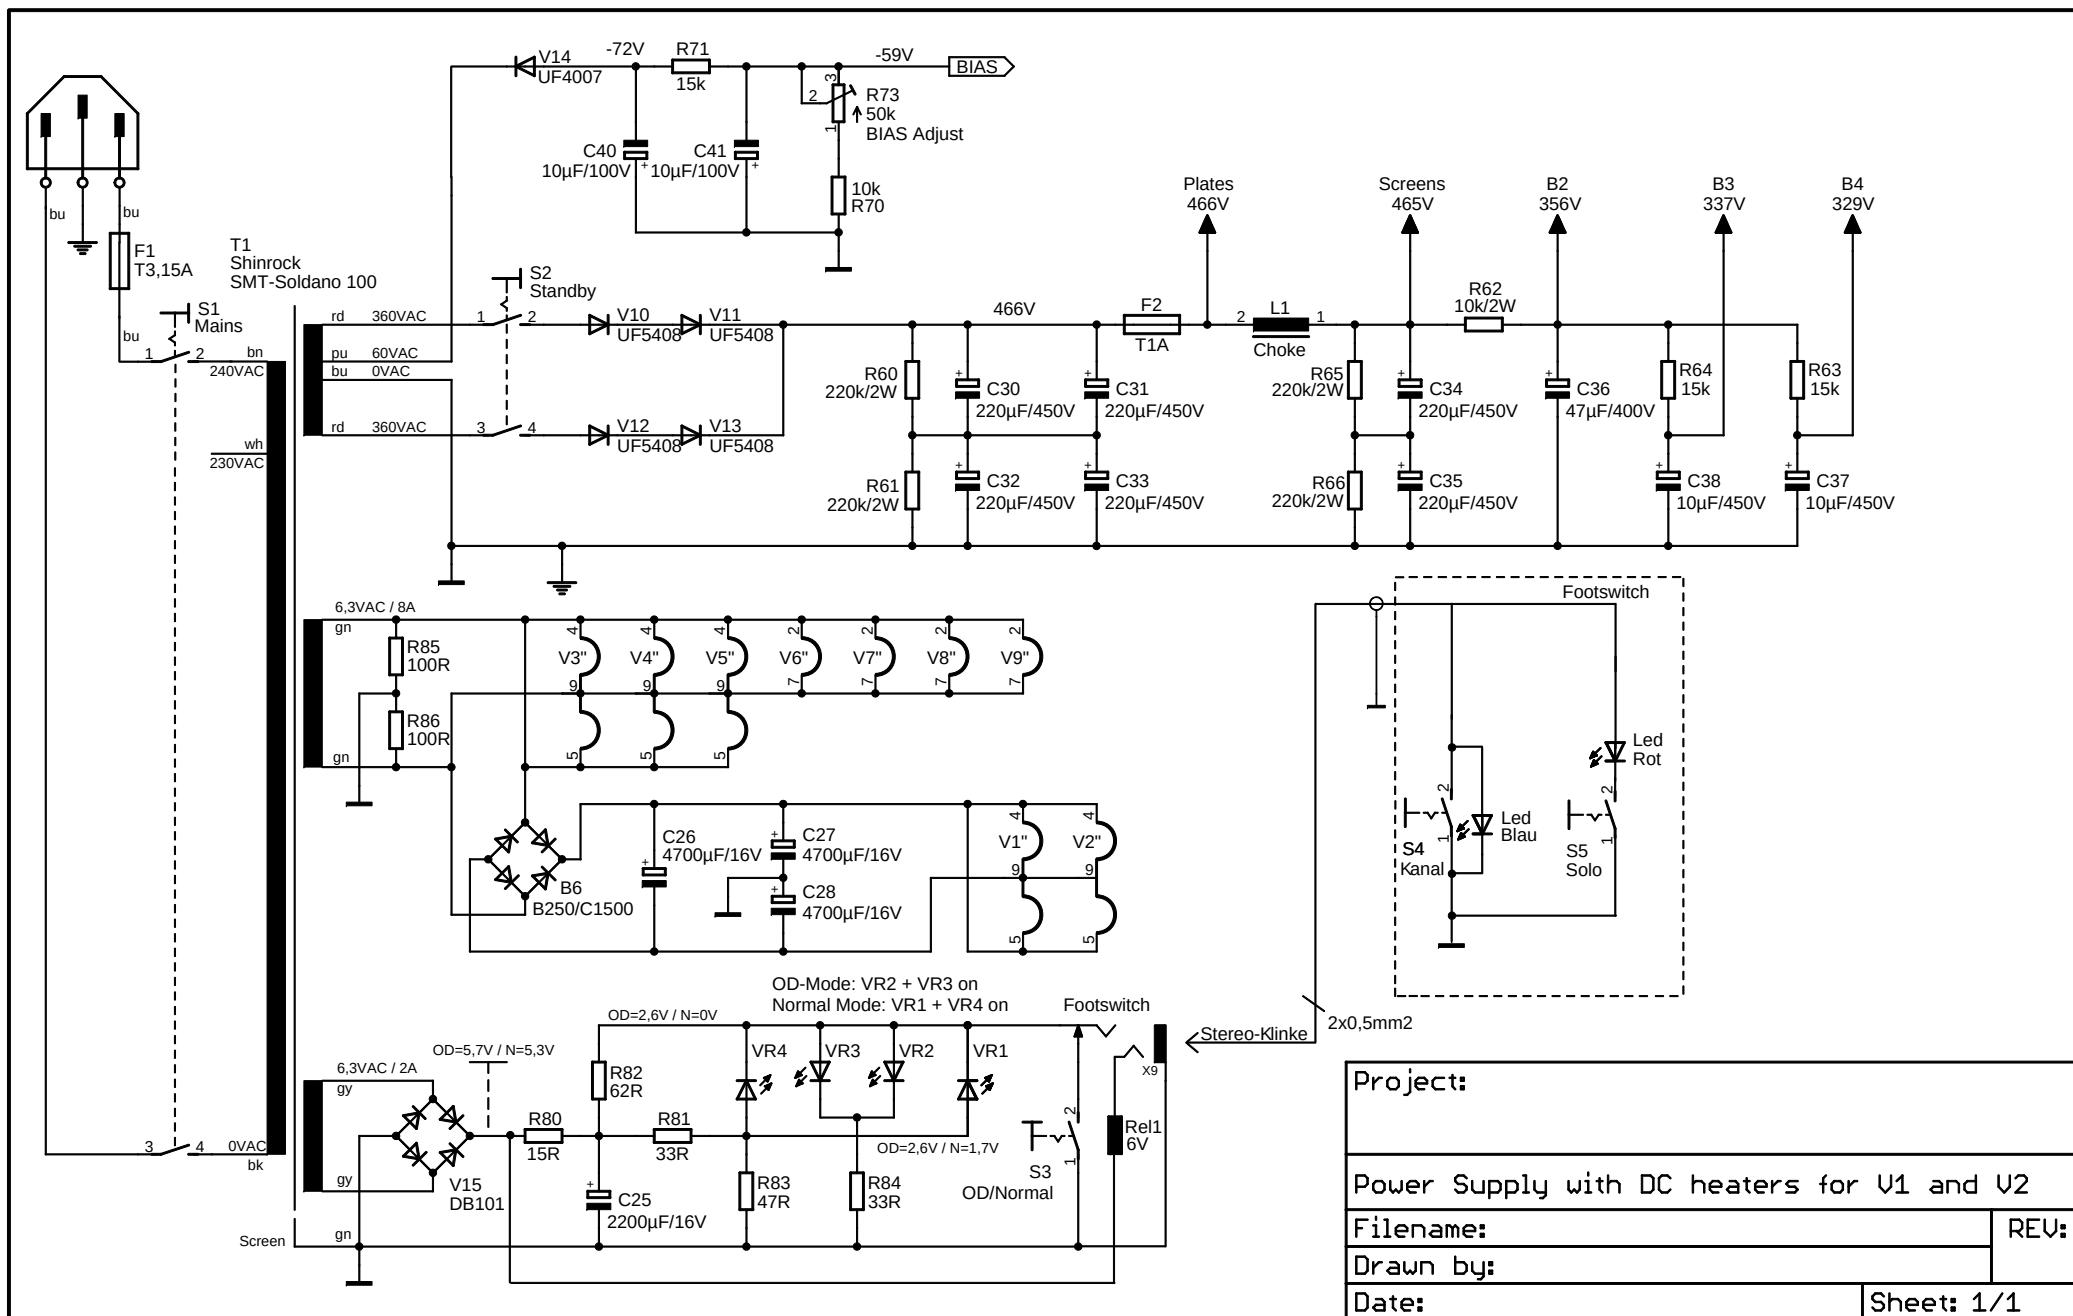

Project:	
Power Supply with DC heaters for V1 and V2	
Filename:	REV:
Drawn by:	
Date:	Sheet: 1/1